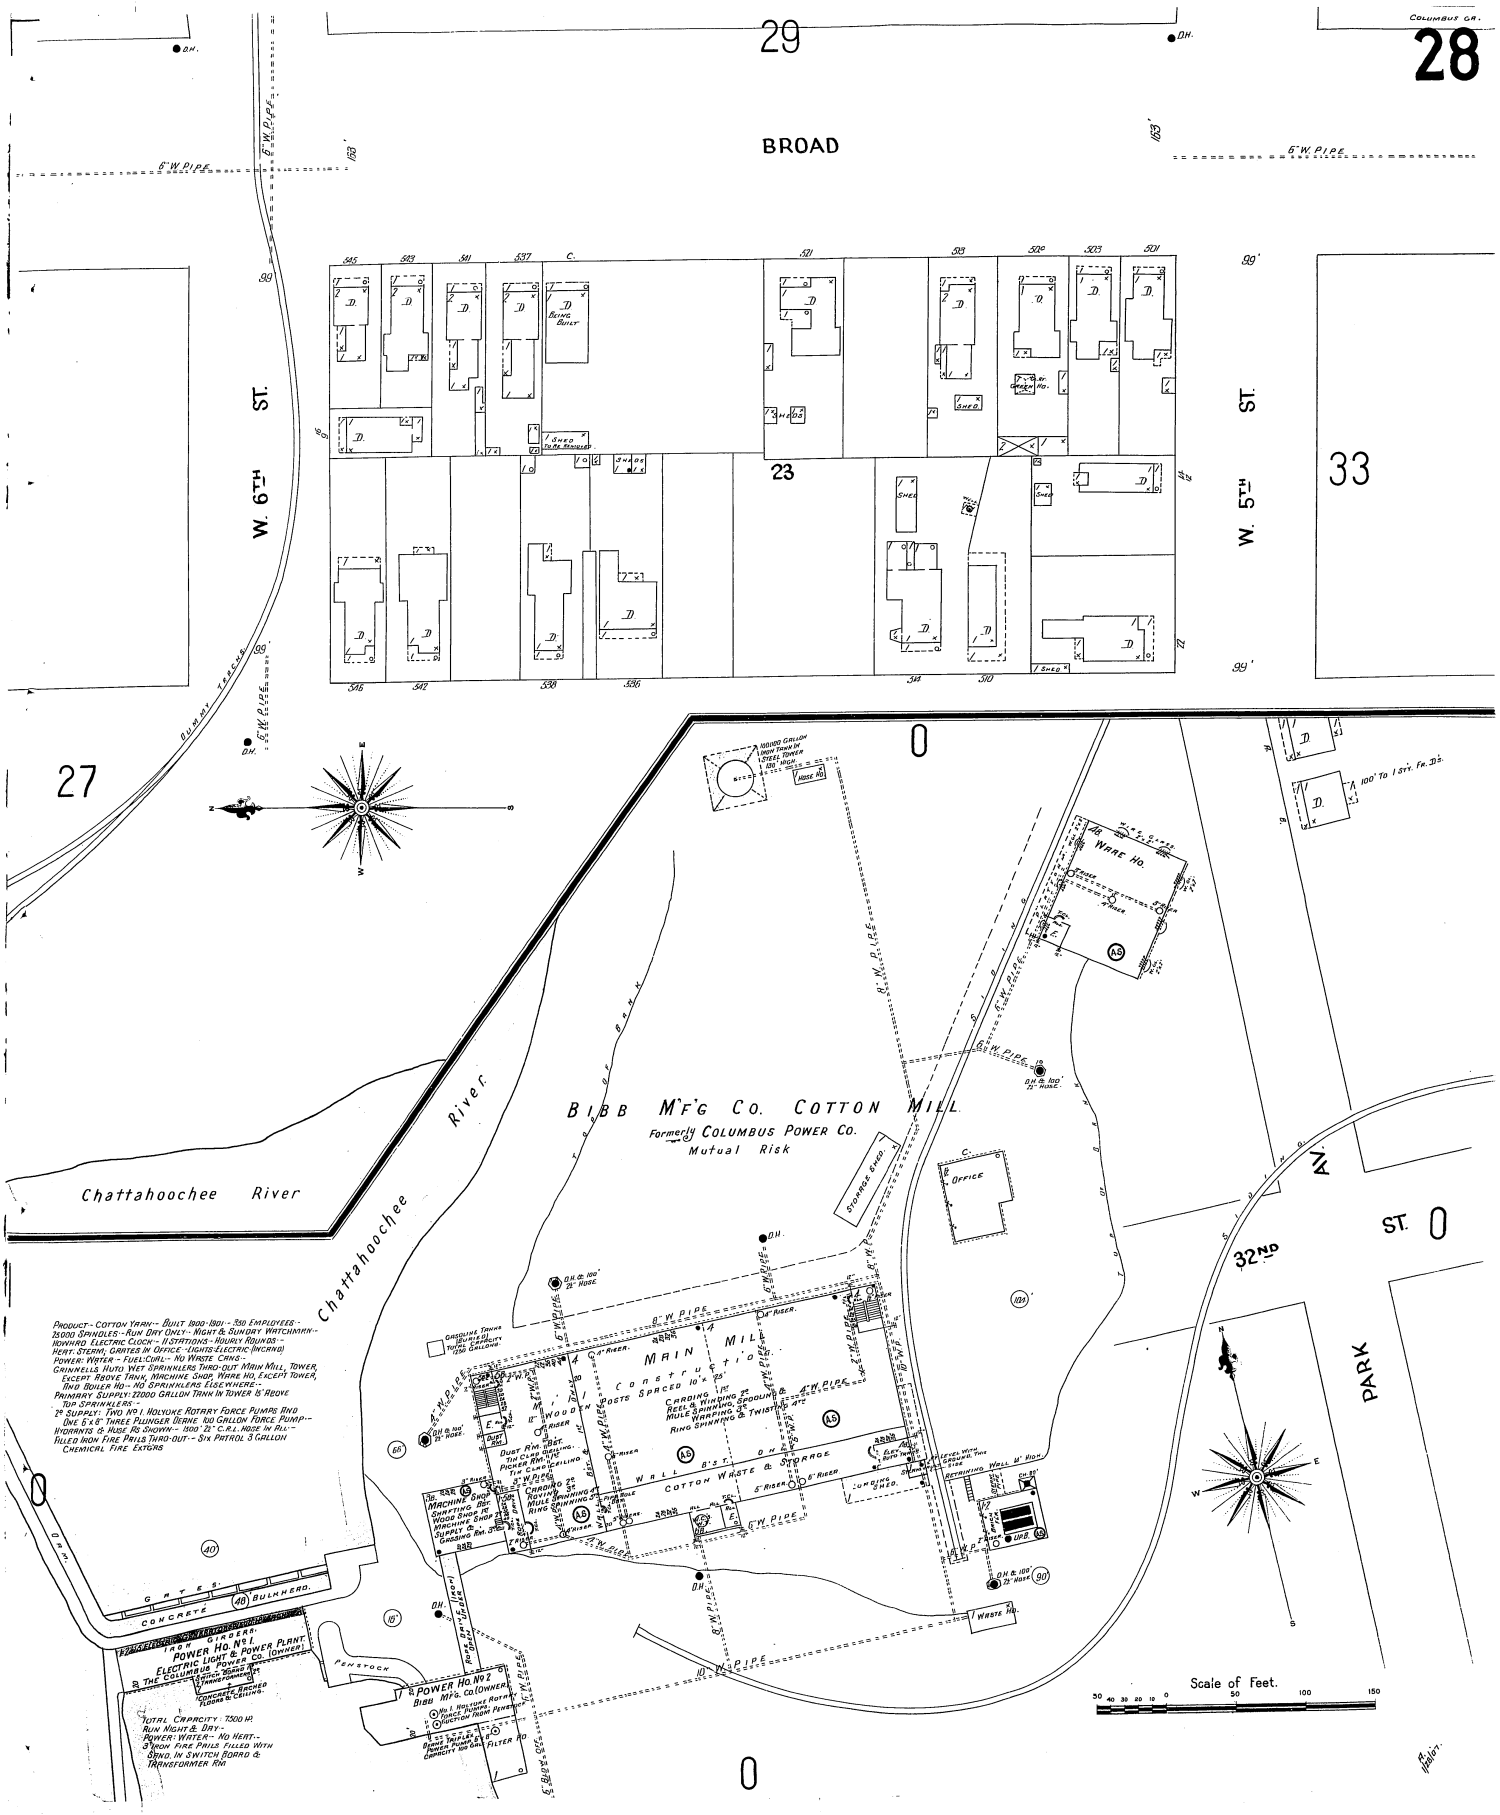
29
28
Columbus Ga.
BROAD
6" W. PIPE
W. 6TH ST.
W. 5TH ST.
33
27
23
Being Built
Shed
Chattahoochee River
Chattahoochee River
BIBB M'F'G CO. COTTON MILL.
Formerly COLUMBUS POWER CO.
Mutual Risk
Office
Storage Shed
Ware Ho.
Waste Ho.
MAIN MILL
Construction
Posts Spaced 10' x 25'
Wall 8" St. Storage
Cotton Waste & Storage
Machine Shop
Carding 2d
Reel & Winding 2d
Mule Spinning 2d
Ring Spinning & Twisting etc.
Dust Rm. Bat
Tin Clad Ceiling
Picker Rm. 1st
Tin Clad Ceiling
Wood Shop
Machine Shop
Supply & Rm. 3rd
Carding 1st
Reel & Winding 1st
Mule Spinning 1st
Ring Spinning
Lumber Shed
Gates
Concrete
Bulkhead
Fenstock
POWER HO. No 1.
BIBB MFG. CO. (OWNER)
POWER HO. No 2
BIBB MFG. CO. (OWNER)
Filter Ho.
32ND ST.
PARK AV.
Scale of Feet.
Product - Cotton Yarn - Built 1900-1901 - 350 Employees - 35000 Spindles - Run Day Only - Night & Sunday Watchman - Ironing Electric Clock - 11 Stations - Hourly Rounds - Heat. Steam, Garts in Office - Lights Electric (Incand) Power: Water - Fuel: Coal - No Waste Chas - Grinnells Auto Wet Sprinklers Thro-out Main Mill, Tower, Except Above Tank, Machine Shop, Ware Ho. Except Tower, Two Boiler Ho - No Sprinklers Elsewhere - Primary Supply: 22000 Gallon Tank in Tower & Above Tap Sprinklers - 2d Supply: Two No 1 Holyoke Rotary Force Pumps and One 5 x 8" Three Plunger Verne 100 Gallon Force Pump - Hydrants & Hose As Shown - 1000 ft C.R.L. Hose in All - Filled Iron Fire Pails Thro-out - Six Patrol 3 Gallon Chemical Fire Extgns
Total Capacity 7500 Hp. Run Night & Day. Power: Water - No Heat - 3 Iron Fire Pails Filled With Sand. In Switch Board & Transformer Rm
Gasoline Tanks Buried Total Capacity 1500 Gallons
Power Ho. No 1. Iron Girders. Electric Light & Power Plant. Electric Power Co. (Owner) 2 The Columbus Power Co. (Owner) 1 Stack 36 x 55 Diam. Concrete Arched Floors & Ceiling
Power Ho. No 2 Bibb Mfg. Co. (Owner) No 1 Holyoke Rotary Force Pumps Pumps Power Capacity 100 Gal
Filter Ho
100,000 Gallon Iron Tank in Steel Tower 100' High
Hose Ho
Tank of River
Dump Tracks
Dry Hydrant
Scale of Feet. 50 40 30 20 10 0 50 100 150