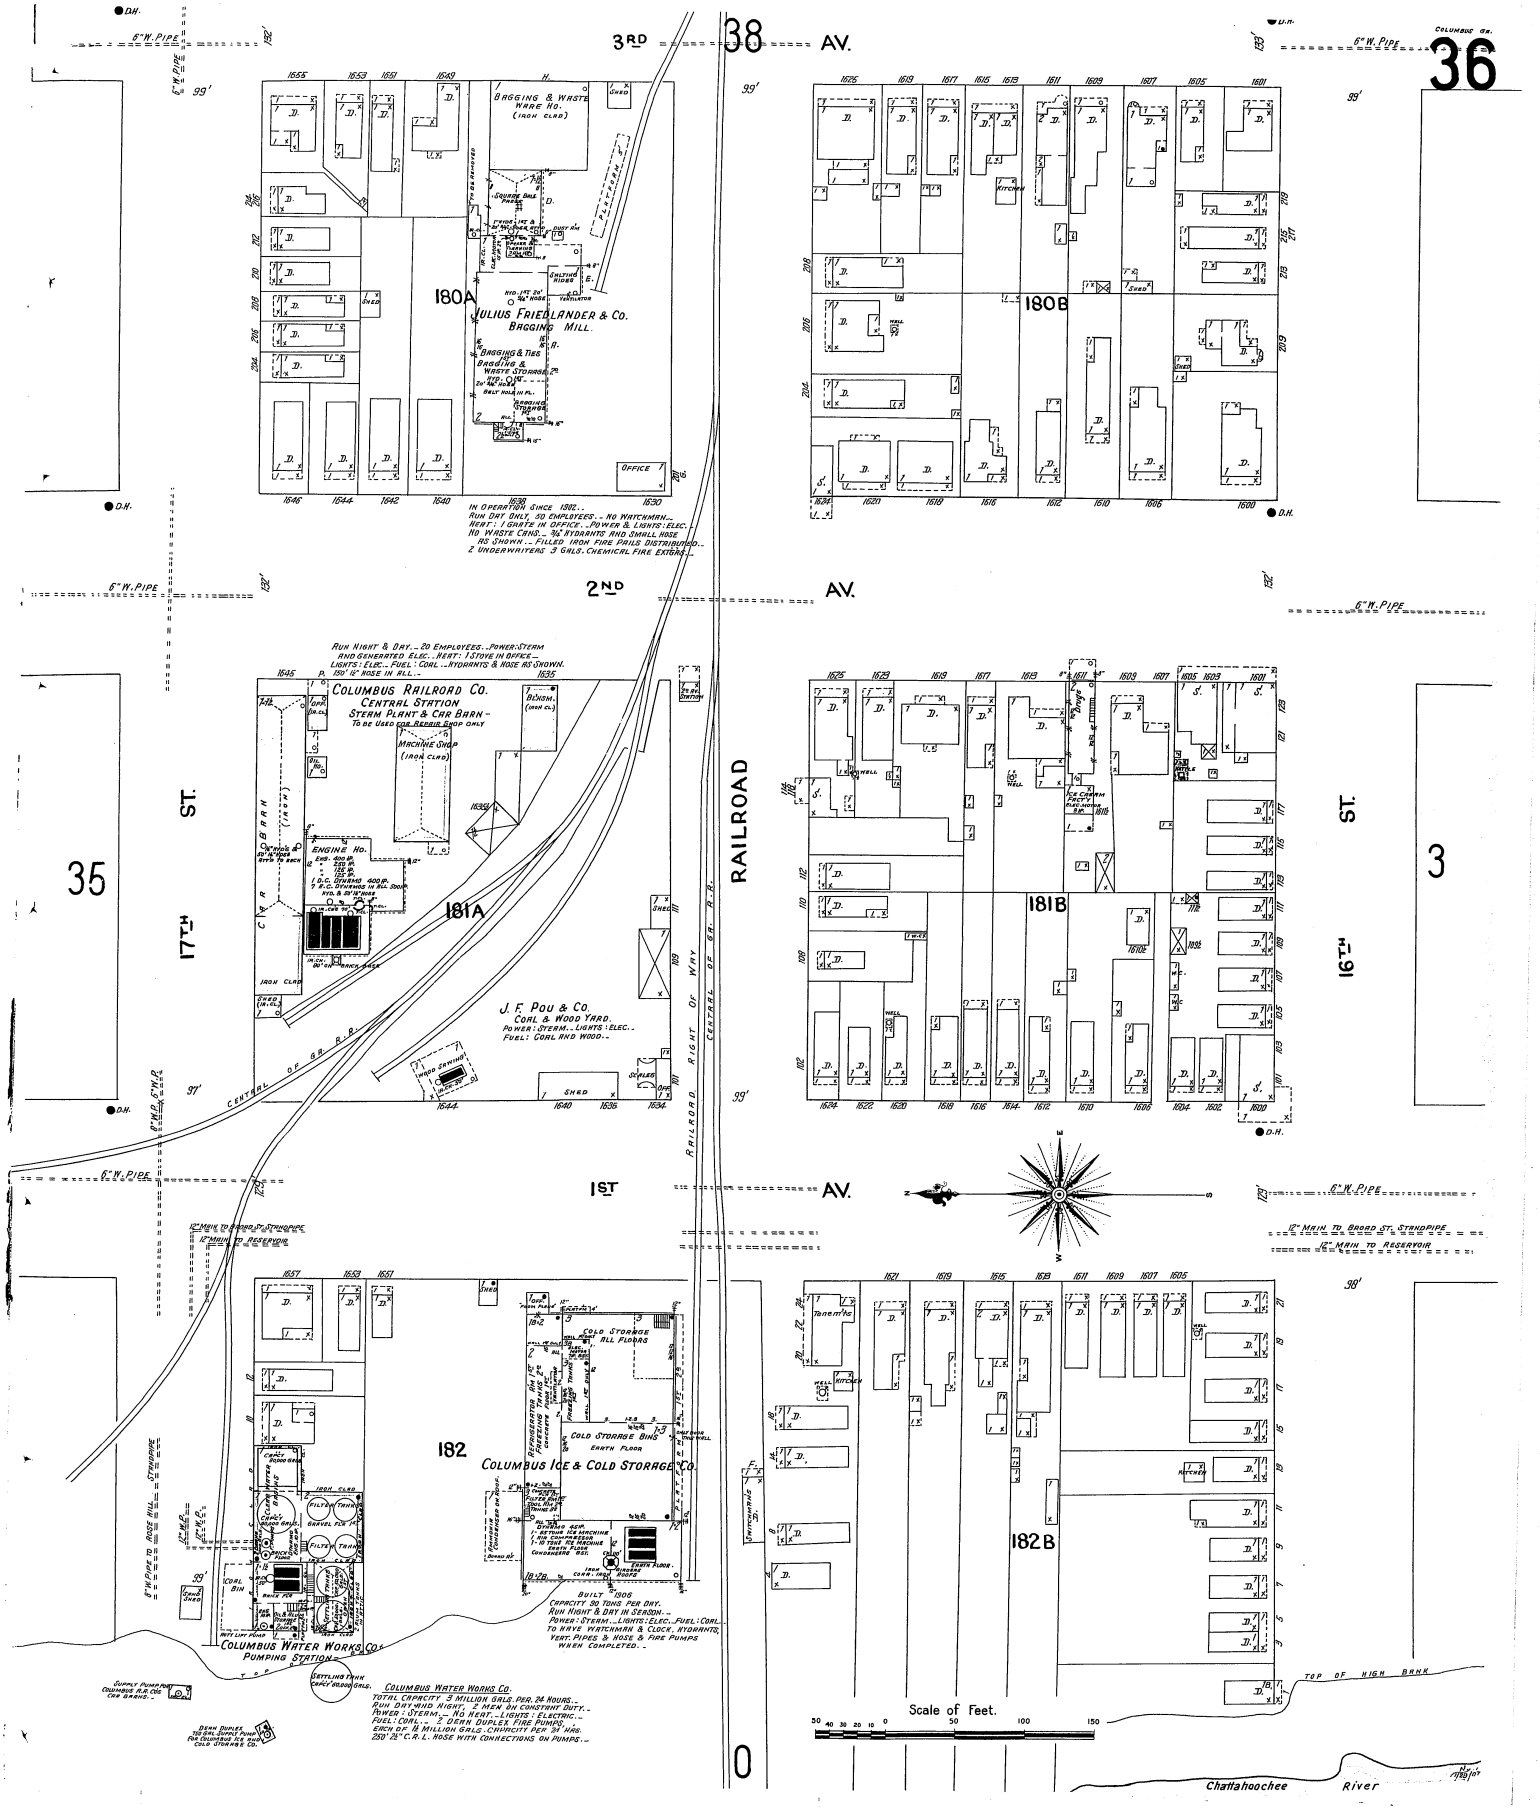
3RD AV.
2ND AV.
1ST AV.
17TH ST.
16TH ST.
RAILROAD
RIGHT OF WAY CENTRAL OF GA. R.R.
CENTRAL OF GA. R.R.
180A
180B
181A
181B
182
182B
BAGGING & WASTE WARE HO. (IRON CLAD)
JULIUS FRIEDLANDER & CO. BAGGING MILL.
BAGGING & TIES
BAGGING & WASTE STORAGE
OFFICE
IN OPERATION SINCE 1902.
RUN DAY ONLY. 50 EMPLOYEES. - NO WATCHMAN.
HEAT: 1 GRATE IN OFFICE. POWER & LIGHTS: ELEC.
NO WASTE CAND. 96 HYDRANTS AND SMALL HOSE
AS SHOWN. FILLED IRON FIRE PAILS DISTRIBUTED.
2 UNDERWRITERS 3 GALS. CHEMICAL FIRE EXTGRS.
RUN NIGHT & DAY. 20 EMPLOYEES. POWER: STEAM
AND GENERATED ELEC. HEAT: 1 STOVE IN OFFICE.
LIGHTS: ELEC. FUEL: COAL. HYDRANTS & HOSE AS SHOWN.
150' 12" HOSE IN ALL.
COLUMBUS RAILROAD CO.
CENTRAL STATION
STEAM PLANT & CAR BARN -
TO BE USED FOR RESCUE EQUIP ONLY
MACHINE SHOP (IRON CLAD)
ENGINE HO.
CAR BARN (IRON)
J. F. POU & CO.
COAL & WOOD YARD.
POWER: STEAM. LIGHTS: ELEC.
FUEL: COAL AND WOOD.
SHED
COLD STORAGE ALL FLOORS
COLD STORAGE BINS
EARTH FLOOR
COLUMBUS ICE & COLD STORAGE CO.
BUILT 1906
CAPACITY 30 TONS PER DAY.
RUN NIGHT & DAY IN SEASON.
POWER: STEAM. LIGHTS: ELEC. FUEL: COAL.
TO HAVE WATCHMAN & CLOCK. HYDRANTS.
VENT. PIPES & HOSE & FIRE PUMPS
WHEN COMPLETED.
COLUMBUS WATER WORKS CO.
PUMPING STATION
SETTLING TANK
COLUMBUS WATER WORKS CO.
TOTAL CAPACITY 3 MILLION GALS. PER 24 HOURS.
RUN DAY AND NIGHT. 2 MEN ON CONSTANT DUTY.
POWER: STEAM. NO HEAT. LIGHTS: ELECTRIC.
FUEL: COAL. 2 DERN DUPLEX FIRE PUMPS.
EACH OF 2 MILLION GALS. CAPACITY PER 24 HRS.
250' 2½" C.R.L. HOSE WITH CONNECTIONS ON PUMPS.
12" MAIN TO BROAD ST. STANDPIPE
12" MAIN TO RESERVOIR
6" W. PIPE
TOP OF HIGH BANK
Scale of Feet.
Chattahoochee River
35
36
3
0
38