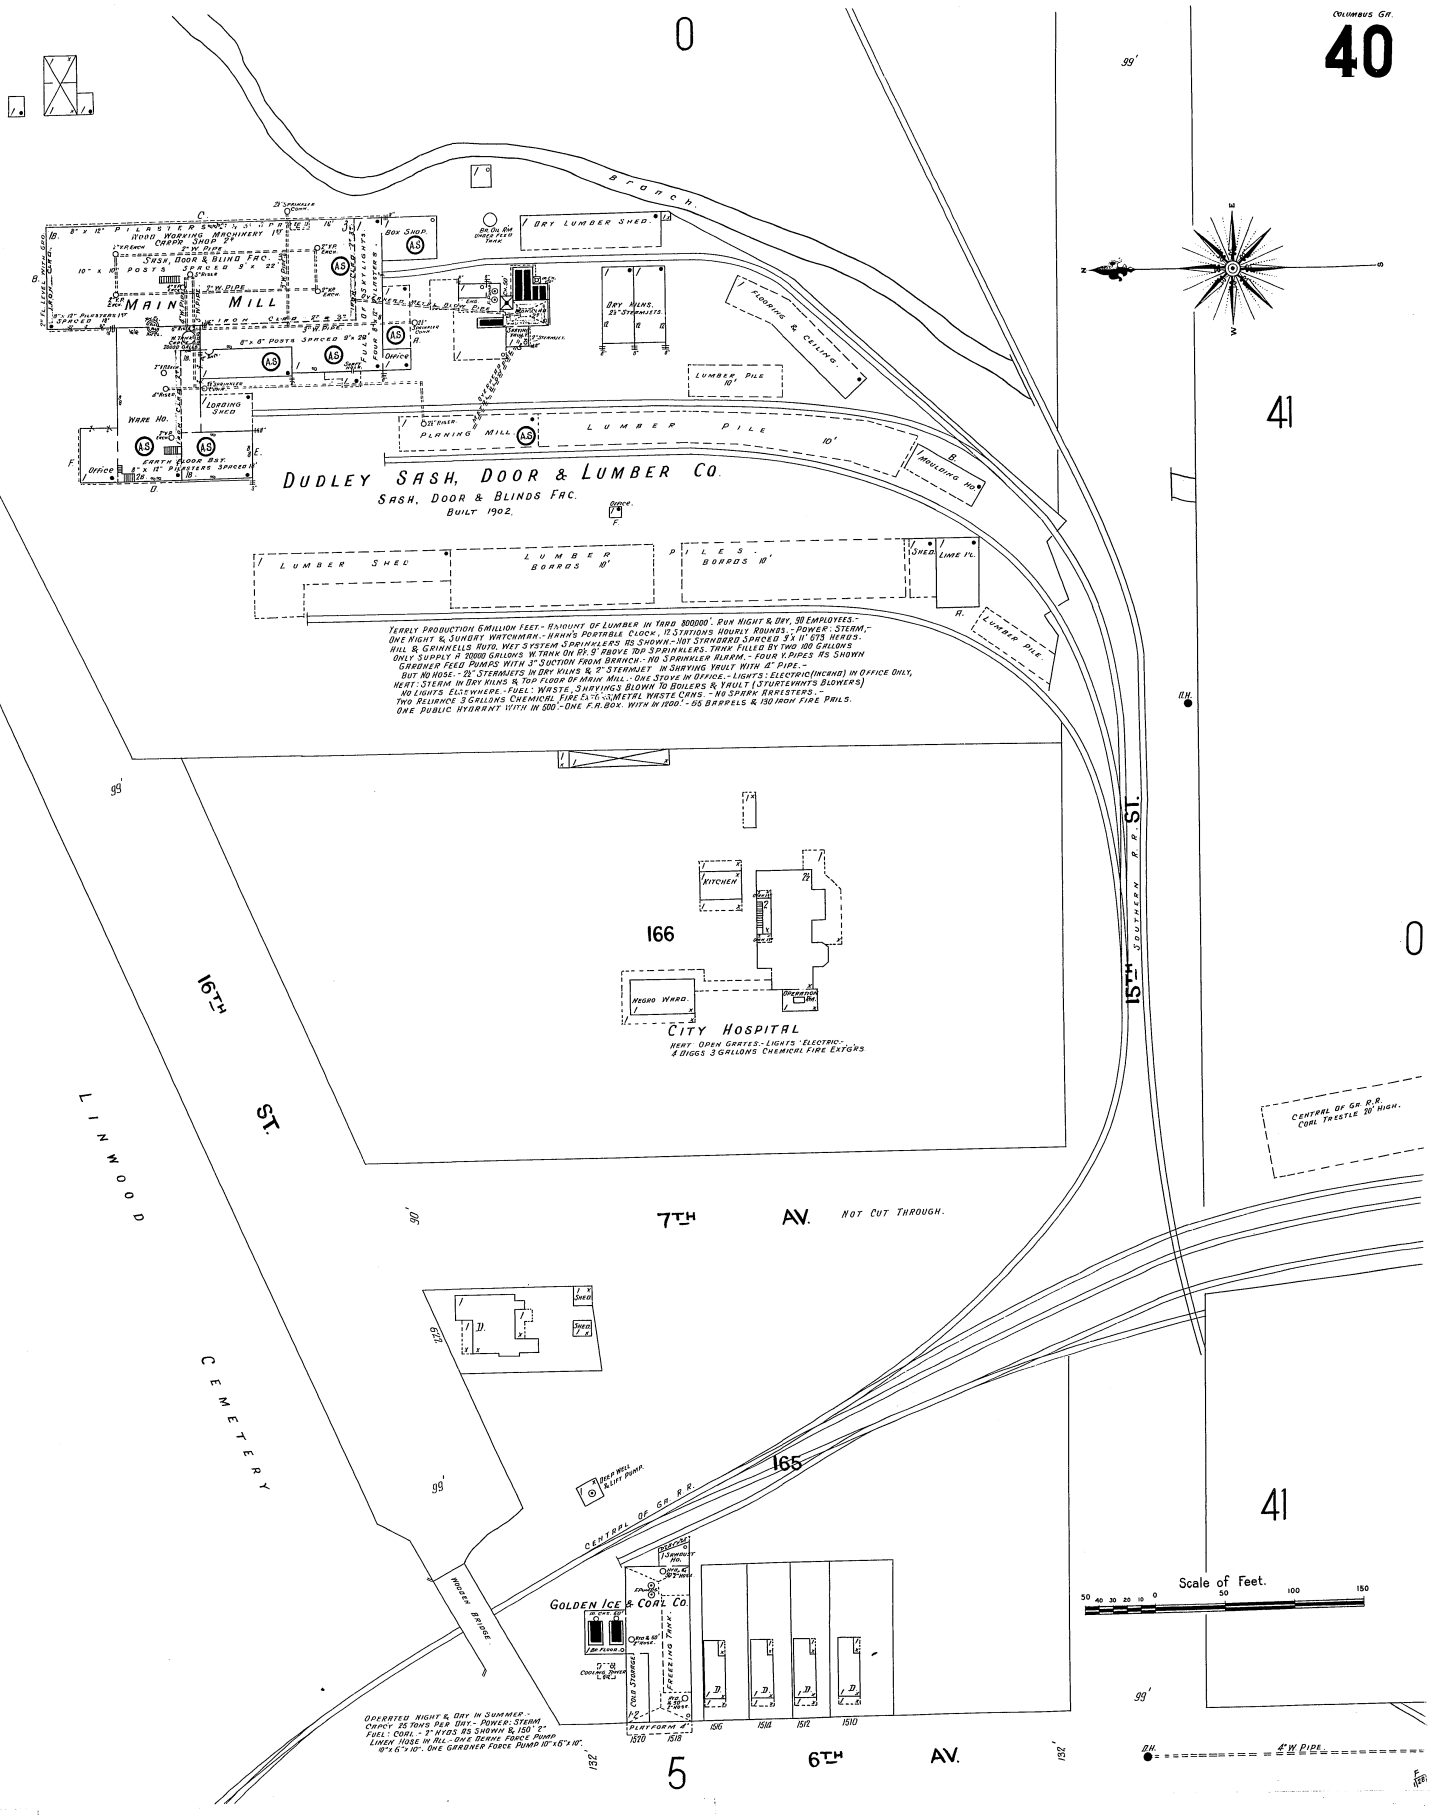
DUDLEY SASH, DOOR & LUMBER CO.
SASH, DOOR & BLINDS FAC.
BUILT 1902.
MAIN MILL
SASH, DOOR & BLIND FAC.
DOOR, WORKING MACHINERY
CHOPP. SHOP
WARE HO.
OFFICE
LOADING SHED
BOX SHOP
DRY LUMBER SHED
DRY KILNS
FLOORING & CEILING
LUMBER PILE
PLANING MILL
LUMBER PILE
ARMBUILDING HO.
LUMBER SHED
LUMBER BOARDS
PILES - BOARDS
SHED
LIME YD.
TERRLY PRODUCTION 6 MILLION FEET - AMOUNT OF LUMBER IN YARD 800000'. RUN NIGHT & DAY. 90 EMPLOYEES.
ONE NIGHT & SUNDRY WATCHMAN. - HAHN'S PORTABLE CLOCK. 17 STATIONS HOURLY ROUNDS. - POWER: STEAM.
HILL & GRINNELLS AUTO. WET SYSTEM SPRINKLERS AS SHOWN. - 1101 STANDARD SPACED 9'x11' 673 HEADS.
ONLY SUPPLY A 20000 GALLONS W. TANK ON BY. 9' ABOVE TOP SPRINKLERS. TANK FILLED BY TWO 100 GALLONS
GARDNER FEED PUMPS WITH 3" SUCTION FROM BRANCH. - NO SPRINKLER ALARM. - FOUR Y. PIPES AS SHOWN
BUT NO HOSE. - 29 STEAMJETS IN DRY KILNS & 2" STEAMJET IN SHAVING VAULT WITH 4" PIPE. -
HEAT: STEAM IN DRY KILNS & TOP FLOOR OF MAIN MILL. - ONE STOVE IN OFFICE. - LIGHTS: ELECTRIC (INCAND) IN OFFICE ONLY,
NO LIGHTS ELSEWHERE. - FUEL: WASTE, SHAVINGS BLOWN TO BOILERS & VAULT (STURTEVANTS BLOWERS)
TWO RELIANCE 3 GALLONS CHEMICAL FIRE EXTGRS. METAL WASTE CANS. - NO SPARK ARRESTERS. -
ONE PUBLIC HYDRANT WITHIN 500'. - ONE F.R. BOX. WITHIN 1000'. - 65 BARRELS & 150 IRON FIRE PAILS.
BRANCH
16TH ST.
LINWOOD CEMETERY
15TH ST.
SOUTHERN R.R.
7TH AV.
NOT CUT THROUGH.
6TH AV.
CITY HOSPITAL
KITCHEN
NEGRO WARD
166
165
41
0
5
CENTRAL OF GA. R.R.
CORL TRESTLE 70' HIGH.
GOLDEN ICE & COAL CO.
COAL STORAGE
FREEZING TANK
PLATFORM
WOODEN BRIDGE
DEEP WELL & LIFT PUMP
OPERATED NIGHT & DAY IN SUMMER. -
CAPACITY 25 TONS PER DAY. - POWER: STEAM
FUEL: COAL. - 2" HYDS. AS SHOWN & 150' 2"
LINEN HOSE IN ALL. - ONE GARDNER FORCE PUMP 10"x6"x10".
8"x6"x10". ONE GARDNER FORCE PUMP 10"x6"x10".
4" W. PIPE
Scale of Feet.
50 40 30 20 10 0 50 100 150