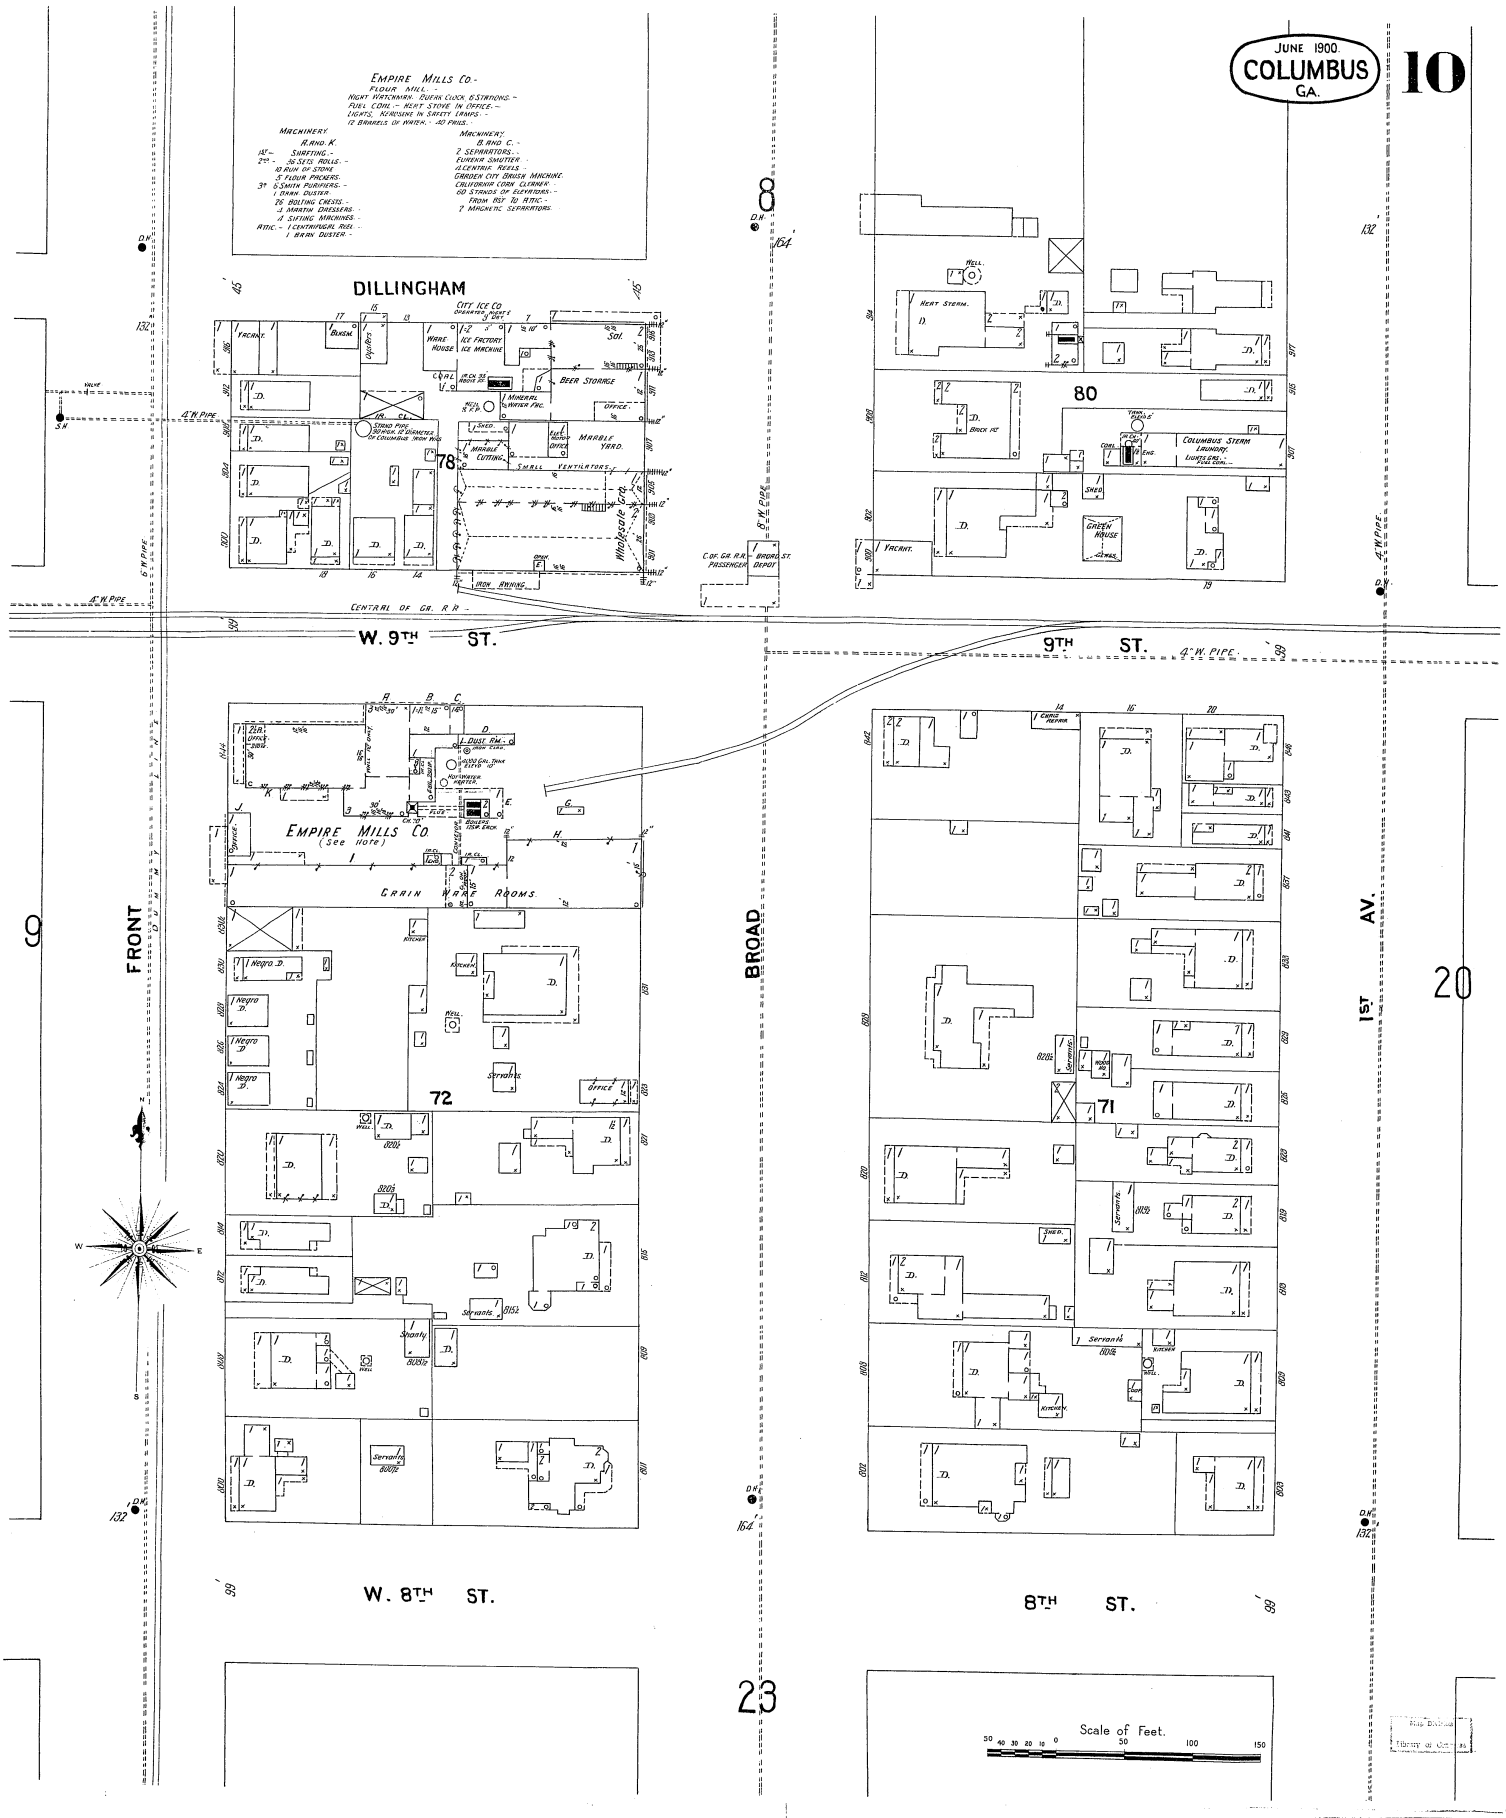
JUNE 1900.
COLUMBUS
GA.
10
EMPIRE MILLS CO.-
FLOUR MILL.-
NIGHT WATCHMAN. QUEEN CLOCK & STATIONS.-
FUEL COAL.- HEAT STOVE IN OFFICE.-
LIGHTS. KEROSENE IN SAFETY LAMPS.-
12 BARRELS OF WATER.- 40 PAILS.-
MACHINERY
R. AND K.
1ST.- SHIFTING.-
2ND.- 36 SETS ROLLS.-
10 PAIR OF STONE
5 FLOUR PACKERS.
3RD. 6 SMITH PURIFIERS.-
1 BRAN DUSTER.
78 BOLTING CHESTS.
3 MIDDLE DRESSERS.-
3 SIFTING MACHINES.-
ATTIC.- 1 CENTRIFUGAL REEL.-
1 BRAN DUSTER.-
MACHINERY
R. AND C.-
2 SEPARATORS.-
EUREKA SHUTTER.-
4 CENTRIC REELS.-
GARDEN CITY BRUSH MACHINE.
CALIFORNIA CORN CLEANER.
60 STANDS OF ELEVATORS.-
FROM 1ST TO ATTIC.-
2 MAGNETIC SEPARATORS.
DILLINGHAM
CITY ICE CO.
ICE FACTORY
ICE MACHINE
BEER STORAGE
MARBLE YARD.
MARBLE CUTTING.
SMALL VENTILATORS.
Wholesale Co.
78
80
COLUMBUS STEAM LAUNDRY.
GREEN HOUSE
HEAT STEAM.
BRICK PIT
YACHT.
COF. GA. R.R. PASSENGER DEPOT
BROAD ST. DEPOT
CENTRAL OF GA. R.R.
W. 9TH ST.
9TH ST.
4" W. PIPE.
6" W. PIPE.
EMPIRE MILLS CO.
(See note)
GRAIN WARE ROOMS.
KITCHEN
Servants
OFFICE
Negro D.
Shanty
72
71
FRONT
BROAD
1ST AV.
W. 8TH ST.
8TH ST.
23
20
Scale of Feet.
50 40 30 20 10 0 50 100 150