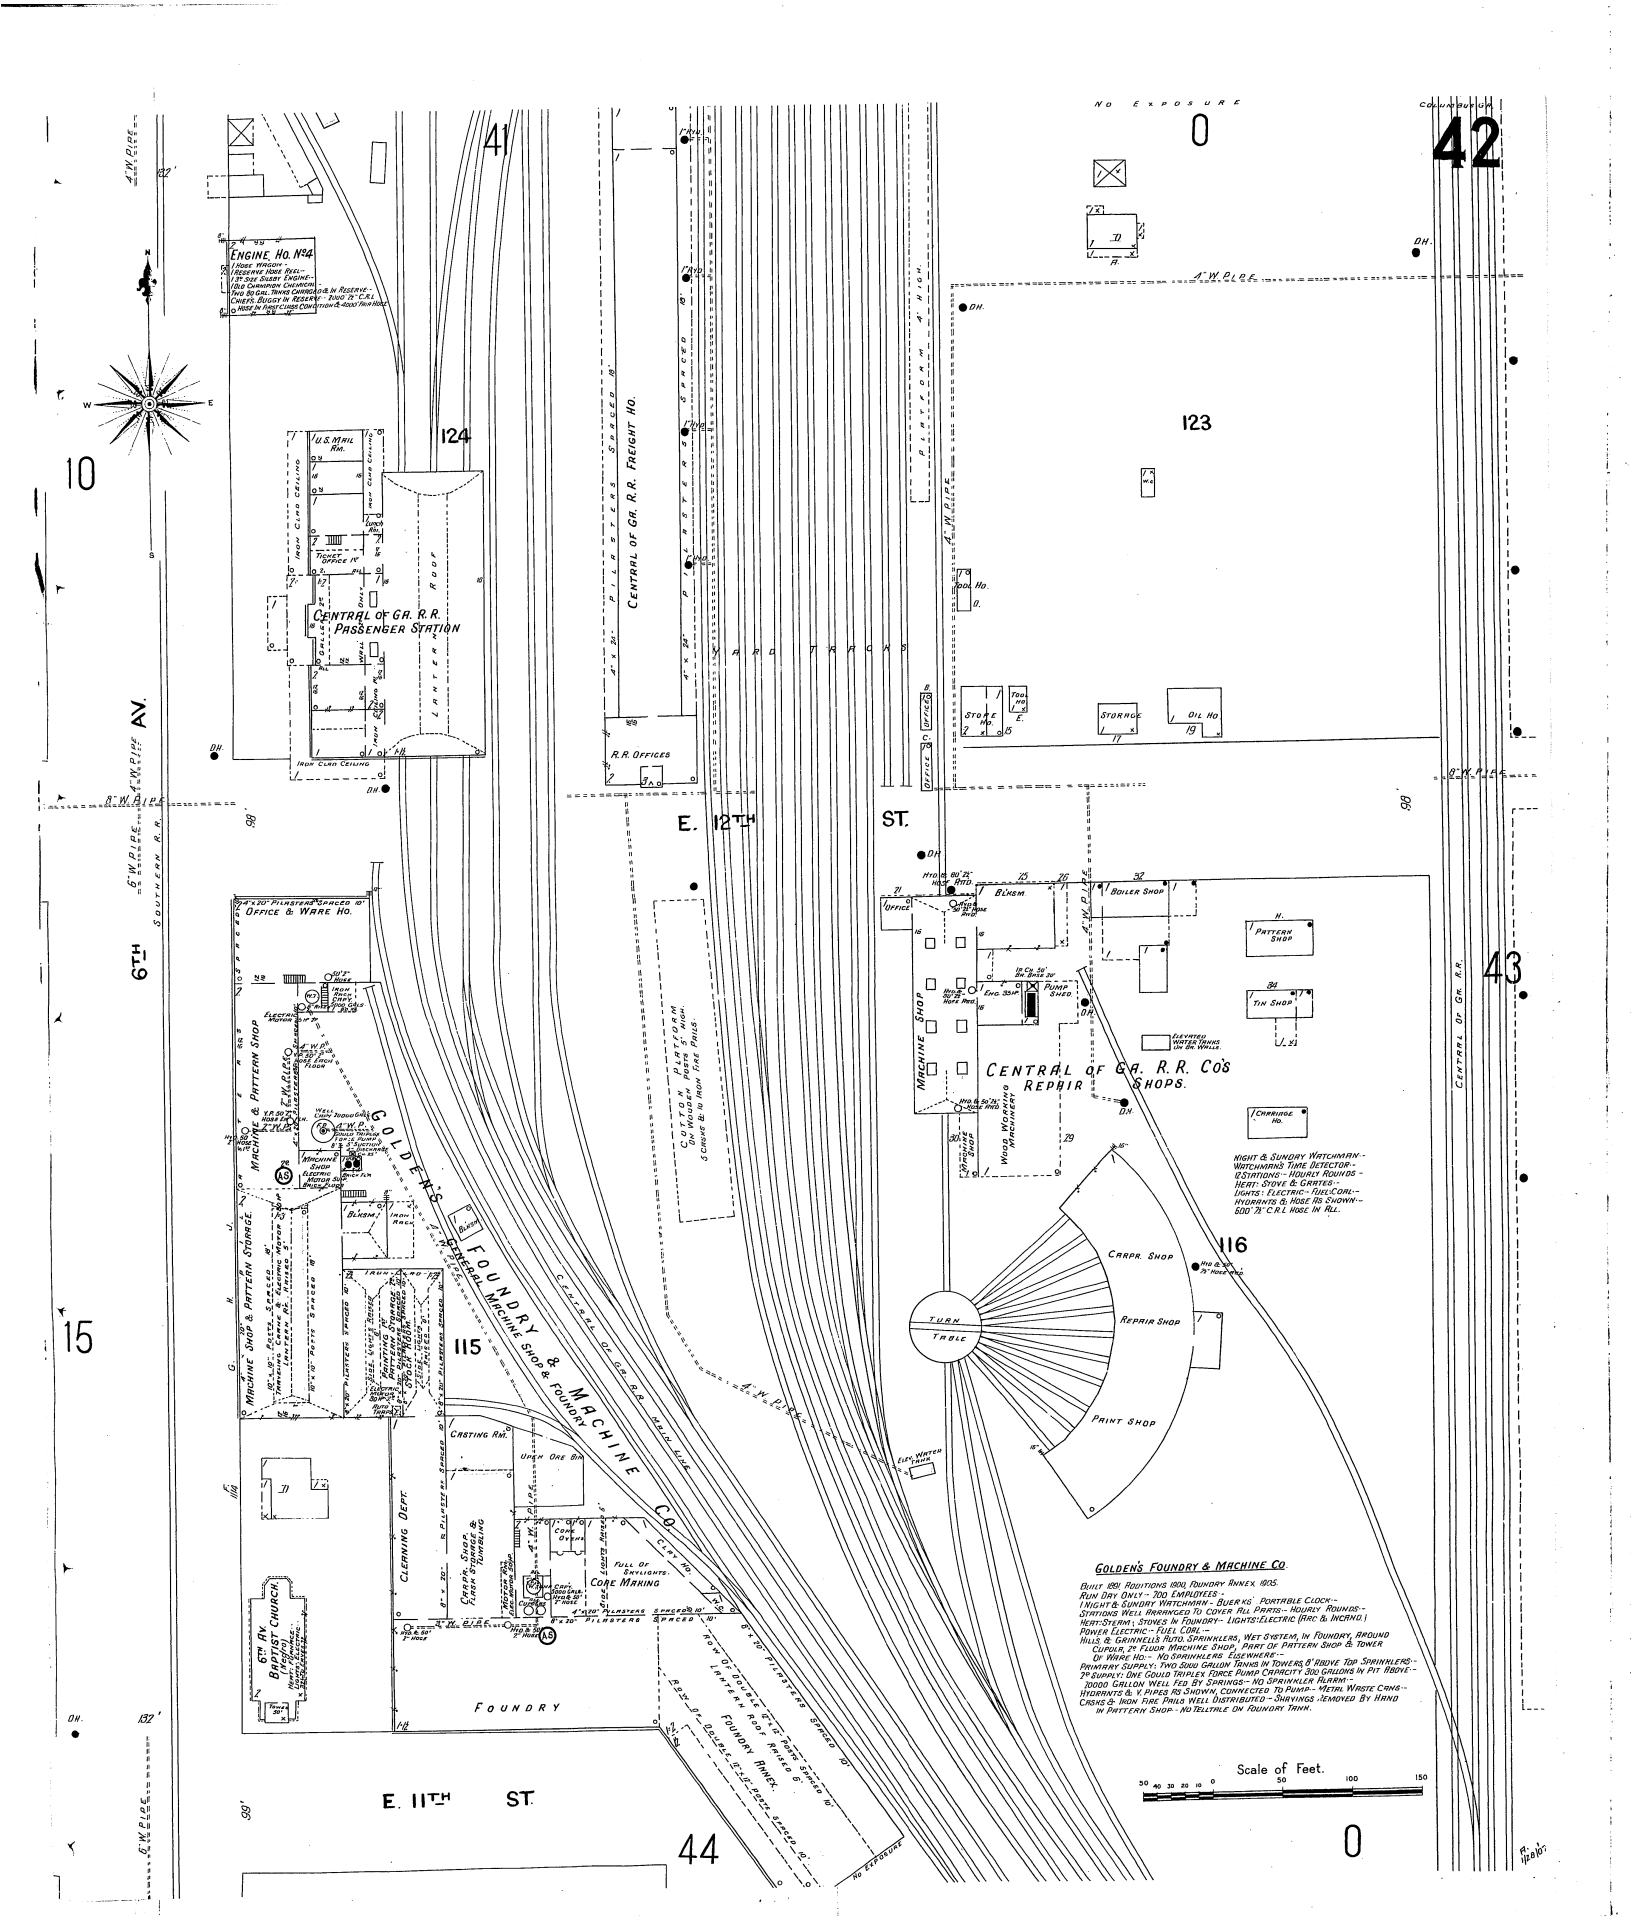
ENGINE HO. No 4
CENTRAL OF GA. R.R. PASSENGER STATION
CENTRAL OF GA. R.R. FREIGHT HO.
R.R. OFFICES
YARD TRACKS
PLATFORM
E. 12TH ST.
E. 11TH ST.
6TH AV.
SOUTHERN R.R.
GOLDEN'S FOUNDRY & MACHINE CO.
OFFICE & WARE HO.
MACHINE SHOP & PATTERN SHOP
MACHINE SHOP & PATTERN STORAGE
CENTRAL OF GA. R.R. CO'S REPAIR SHOPS.
MACHINE SHOP
BOILER SHOP
PATTERN SHOP
TIN SHOP
PUMP SHED
WOOD WORKING MACHINERY
CARPR. SHOP
REPAIR SHOP
PAINT SHOP
TURN TABLE
CASTING RW.
CLEANING DEPT.
CORE MAKING
FOUNDRY
FOUNDRY ANNEX
6TH AV. BAPTIST CHURCH
NO EXPOSURE
COLUMBUS GA.
CENTRAL OF GA. R.R.
Scale of Feet.
GOLDEN'S FOUNDRY & MACHINE CO.
BUILT 1891 ADDITIONS 1900, FOUNDRY ANNEX 1905.
RUN DAY ONLY - 700 EMPLOYEES -
1 NIGHT & SUNDAY WATCHMAN - BUER'KS PORTABLE CLOCK -
STATIONS WELL ARRANGED TO COVER ALL PARTS - HOURLY ROUNDS -
HEAT: STEAM, STOVES IN FOUNDRY - LIGHTS: ELECTRIC (ARC & INCAND.)
POWER ELECTRIC - FUEL COAL -
ALLS & GRINNELLS AUTO. SPRINKLERS, WET SYSTEM, IN FOUNDRY, AROUND
CUPOLA, 2d FLOOR MACHINE SHOP, PART OF PATTERN SHOP & TOWER
OF WARE HO. - NO SPRINKLERS ELSEWHERE -
PRIMARY SUPPLY: TWO 5000 GALLON TANKS IN TOWERS 8' ABOVE TOP SPRINKLERS -
2d SUPPLY: ONE GOULD TRIPLEX FORCE PUMP CAPACITY 300 GALLONS IN PIT ABOVE -
70000 GALLON WELL FED BY SPRINGS - NO SPRINKLER ALARM -
HYDRANTS & 4" PIPES AS SHOWN, CONNECTED TO PUMP - METAL WASTE CANS -
CRASHS & IRON FIRE PAILS WELL DISTRIBUTED - SHAVINGS REMOVED BY HAND
IN PATTERN SHOP - NO TELETALE ON FOUNDRY TRUNK.
NIGHT & SUNDAY WATCHMAN -
WATCHMAN'S TIME DETECTOR -
8 STATIONS - HOURLY ROUNDS -
HEAT: STOVE & GRATES -
LIGHTS: ELECTRIC - FUEL COAL -
HYDRANTS & HOSE AS SHOWN -
600' 2½" C.R.L. HOSE IN ALL.